# DESIGN PUBLIC MEETING MAP

**PROJECT 39019.1.1 (U-3467)**
**F.A. PROJECT STP-1316(10)**
**NC 84**
**NC 16 TO SR 1008 (WAXHAW-INDIAN TRAIL ROAD) IN WESLEY CHAPEL**
**UNION COUNTY**

**ROLL 1 OF 3** SEPTEMBER 2024

| U-3467 DESIGN DATA | | |
|---|---|---|
| Functional Class. | = | Major Collector |
| Design Speed | = | 50 mph |
| Max. Superelev. | = | 0.04 |

**NC ONEMAP PHOTO**
Download Date: AUGUST 2024

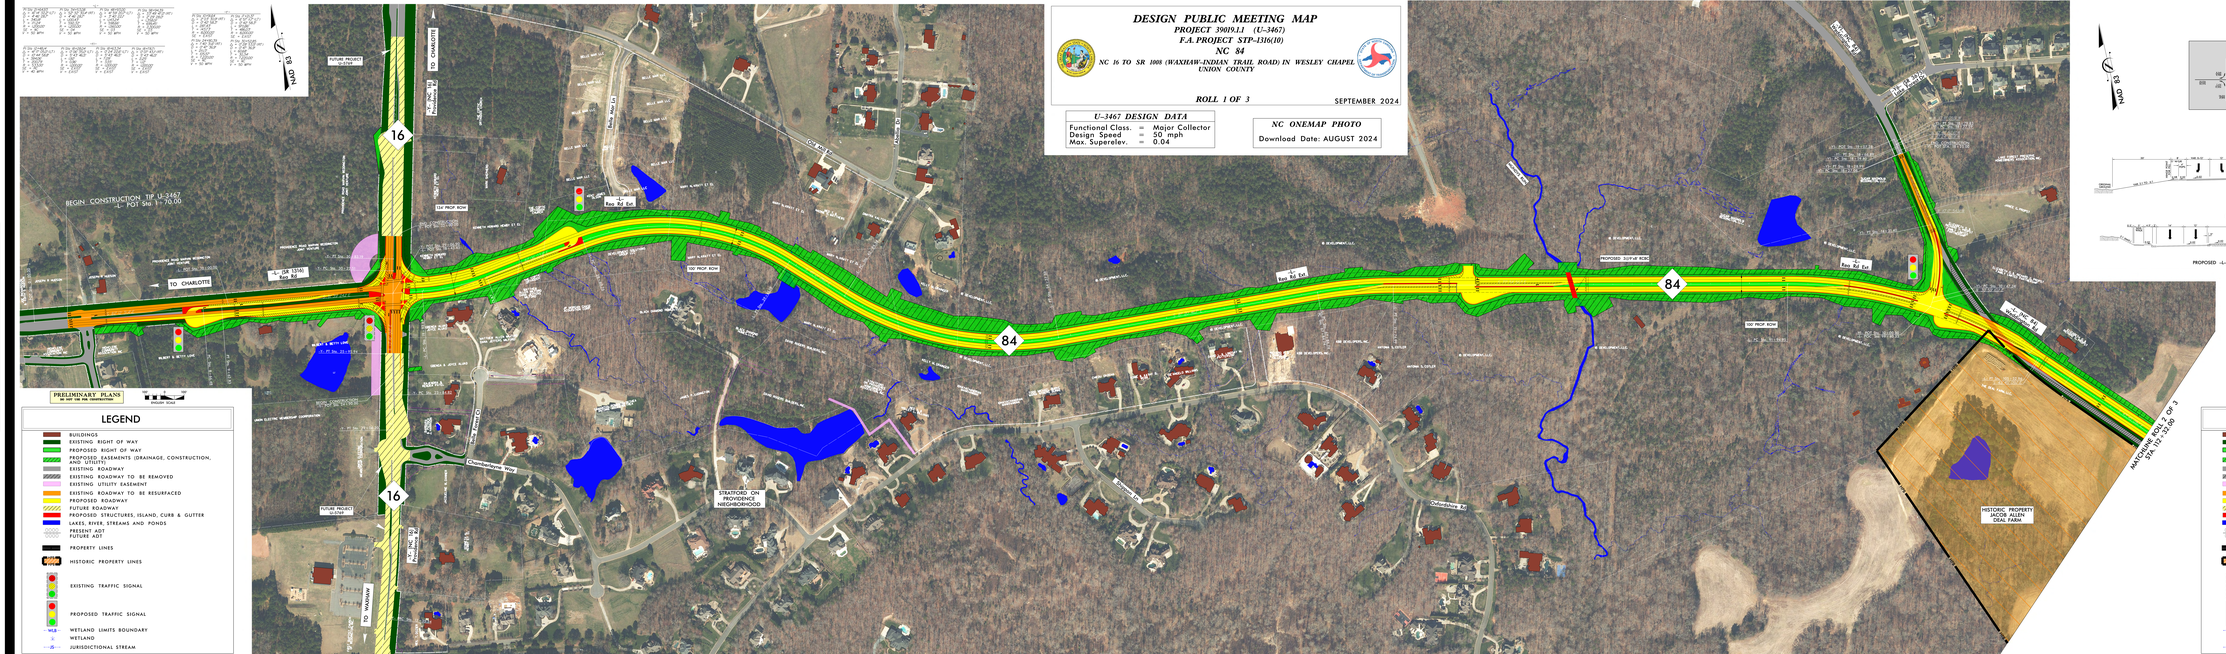
BEGIN CONSTRUCTION TIP U-2467
-L- POT Sta 1+70.00
TO CHARLOTTE
TO WAXHAW
16
84
PROPOSED SIGNAL
Bus 84 Exit
Bus 84 Entry