PROJECT REFERENCE NO.	SHEET NO.
R-5757	14
R/W SHEET NO.	
ROADWAY DESIGN ENGINEER	HYDRAULICS ENGINEER

INCOMPLETE PLANS
DO NOT USE FOR R/W ACQUISITION

DOCUMENT NOT CONSIDERED FINAL UNLESS ALL SIGNATURES COMPLETED

Prepared in the Office of: SUMMIT DESIGN AND ENGINEERING SERVICES
NC FIRM LICENSE No: P-0339
504 Meadowlands Drive
Hillsborough, NC 27278
(919) 732-3883
(919) 732-6676 (FAX)

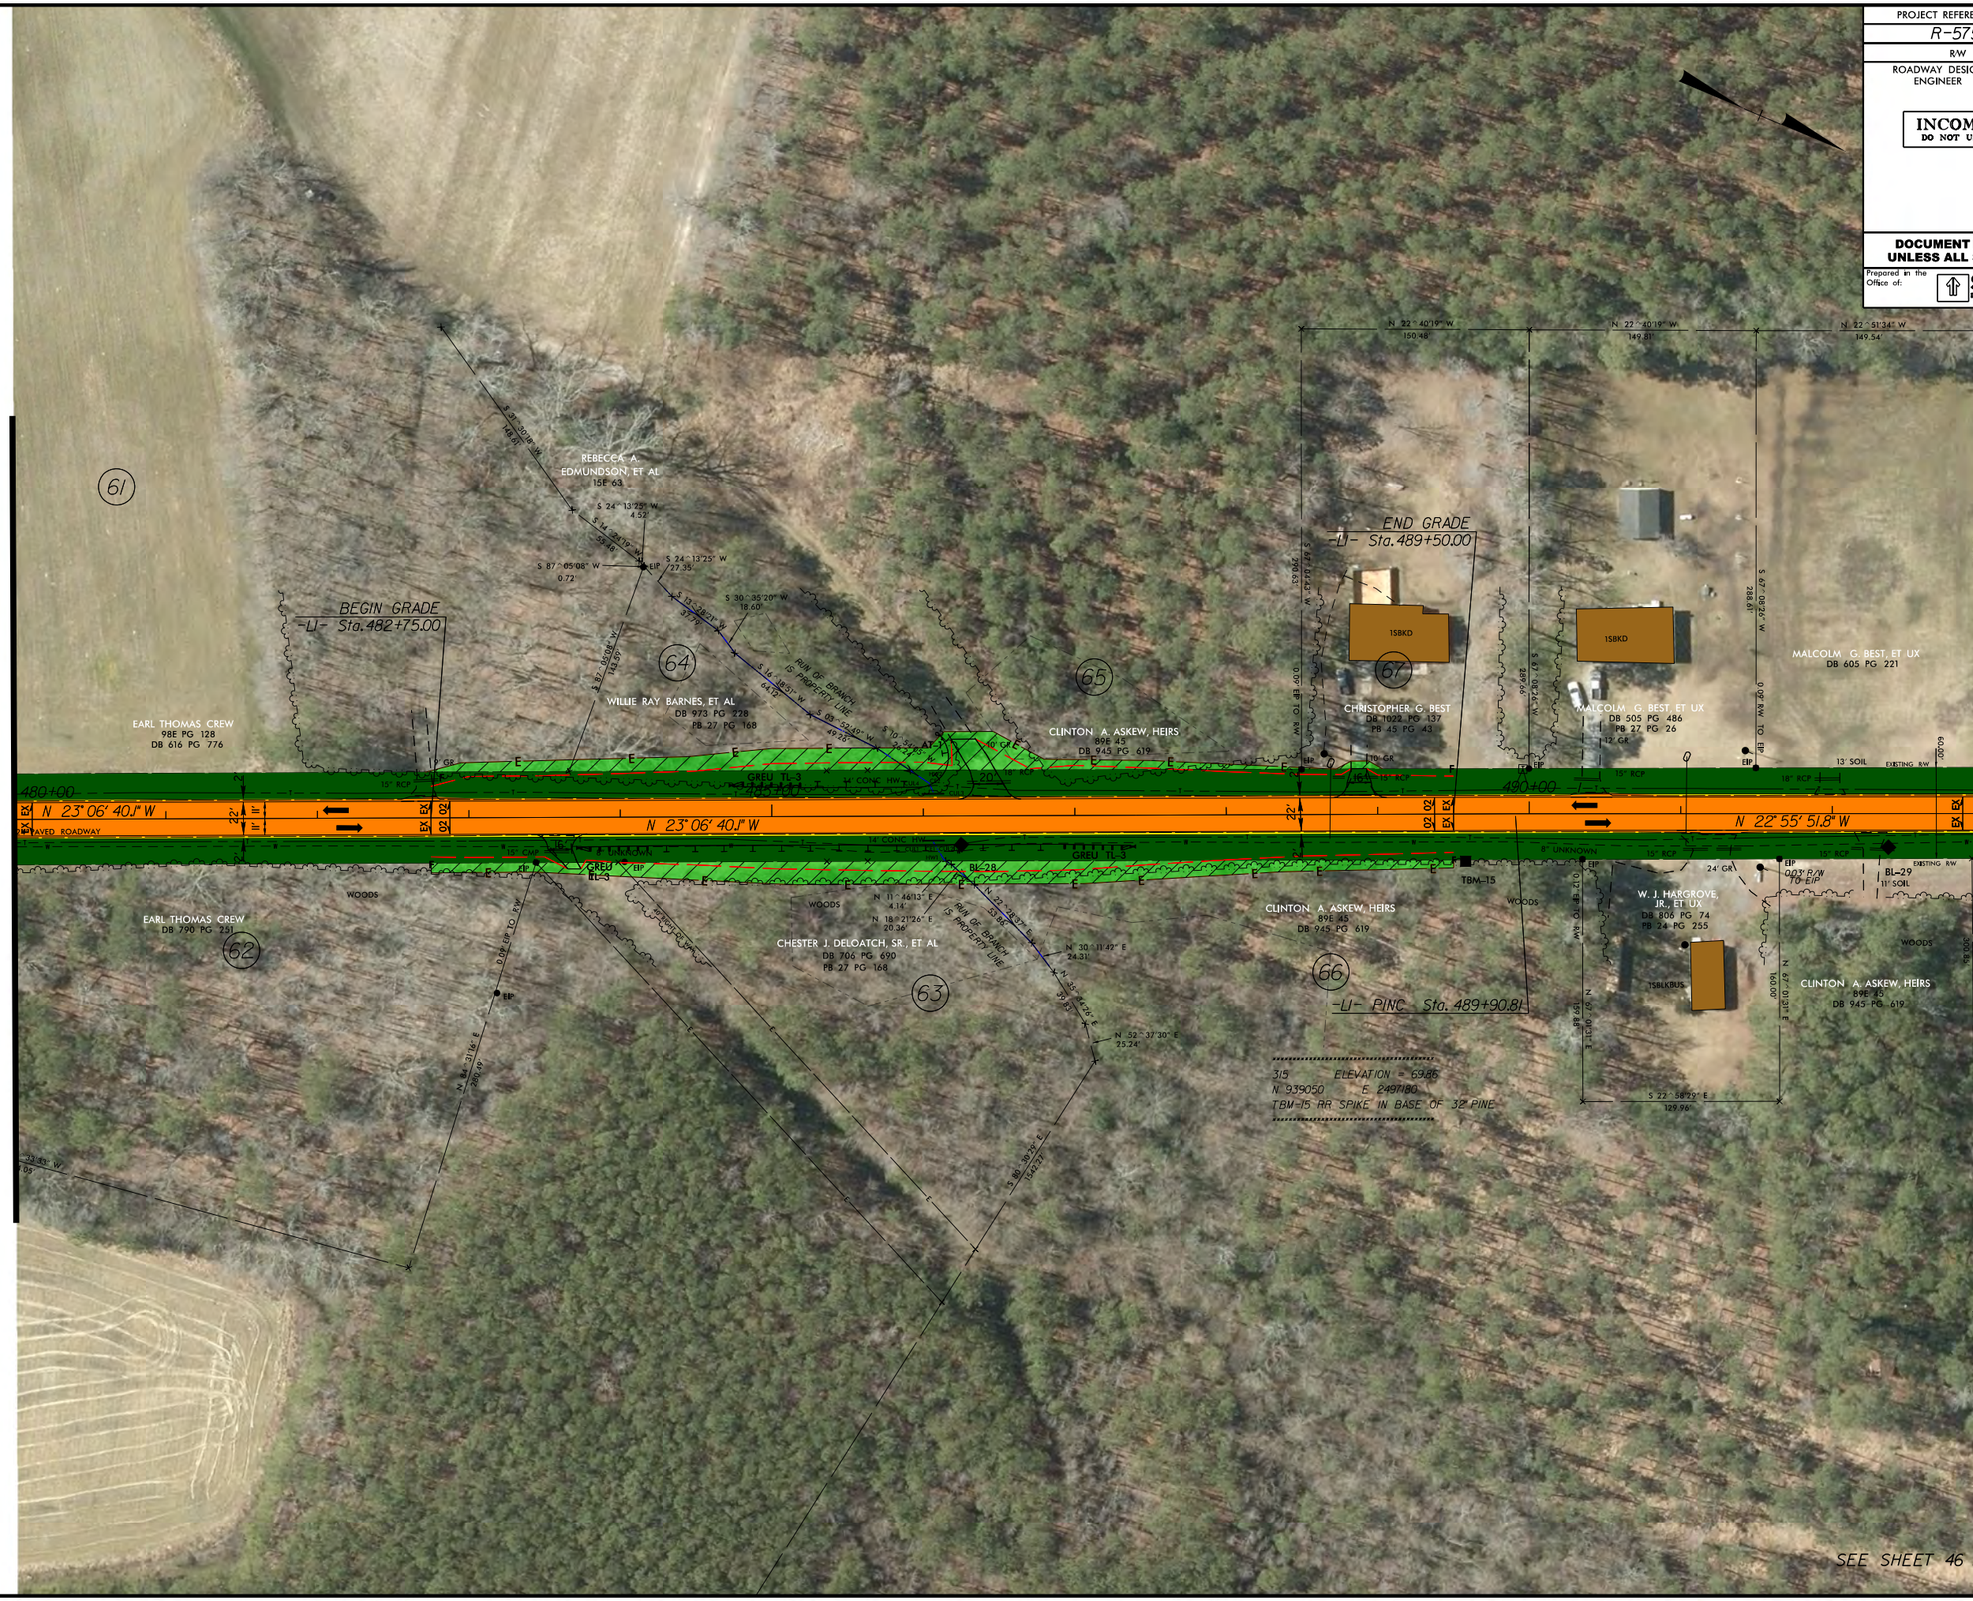

ELEVATION = 69.86
N 939050 E 2497180
TBM-15 RR SPIKE IN BASE OF 32" PINE

REVISIONS

8/17/99

$$$$$$$SYSTIME$$$$$
R:\Roadway\Proj\R-5757_HM.dgn
sgoodwin