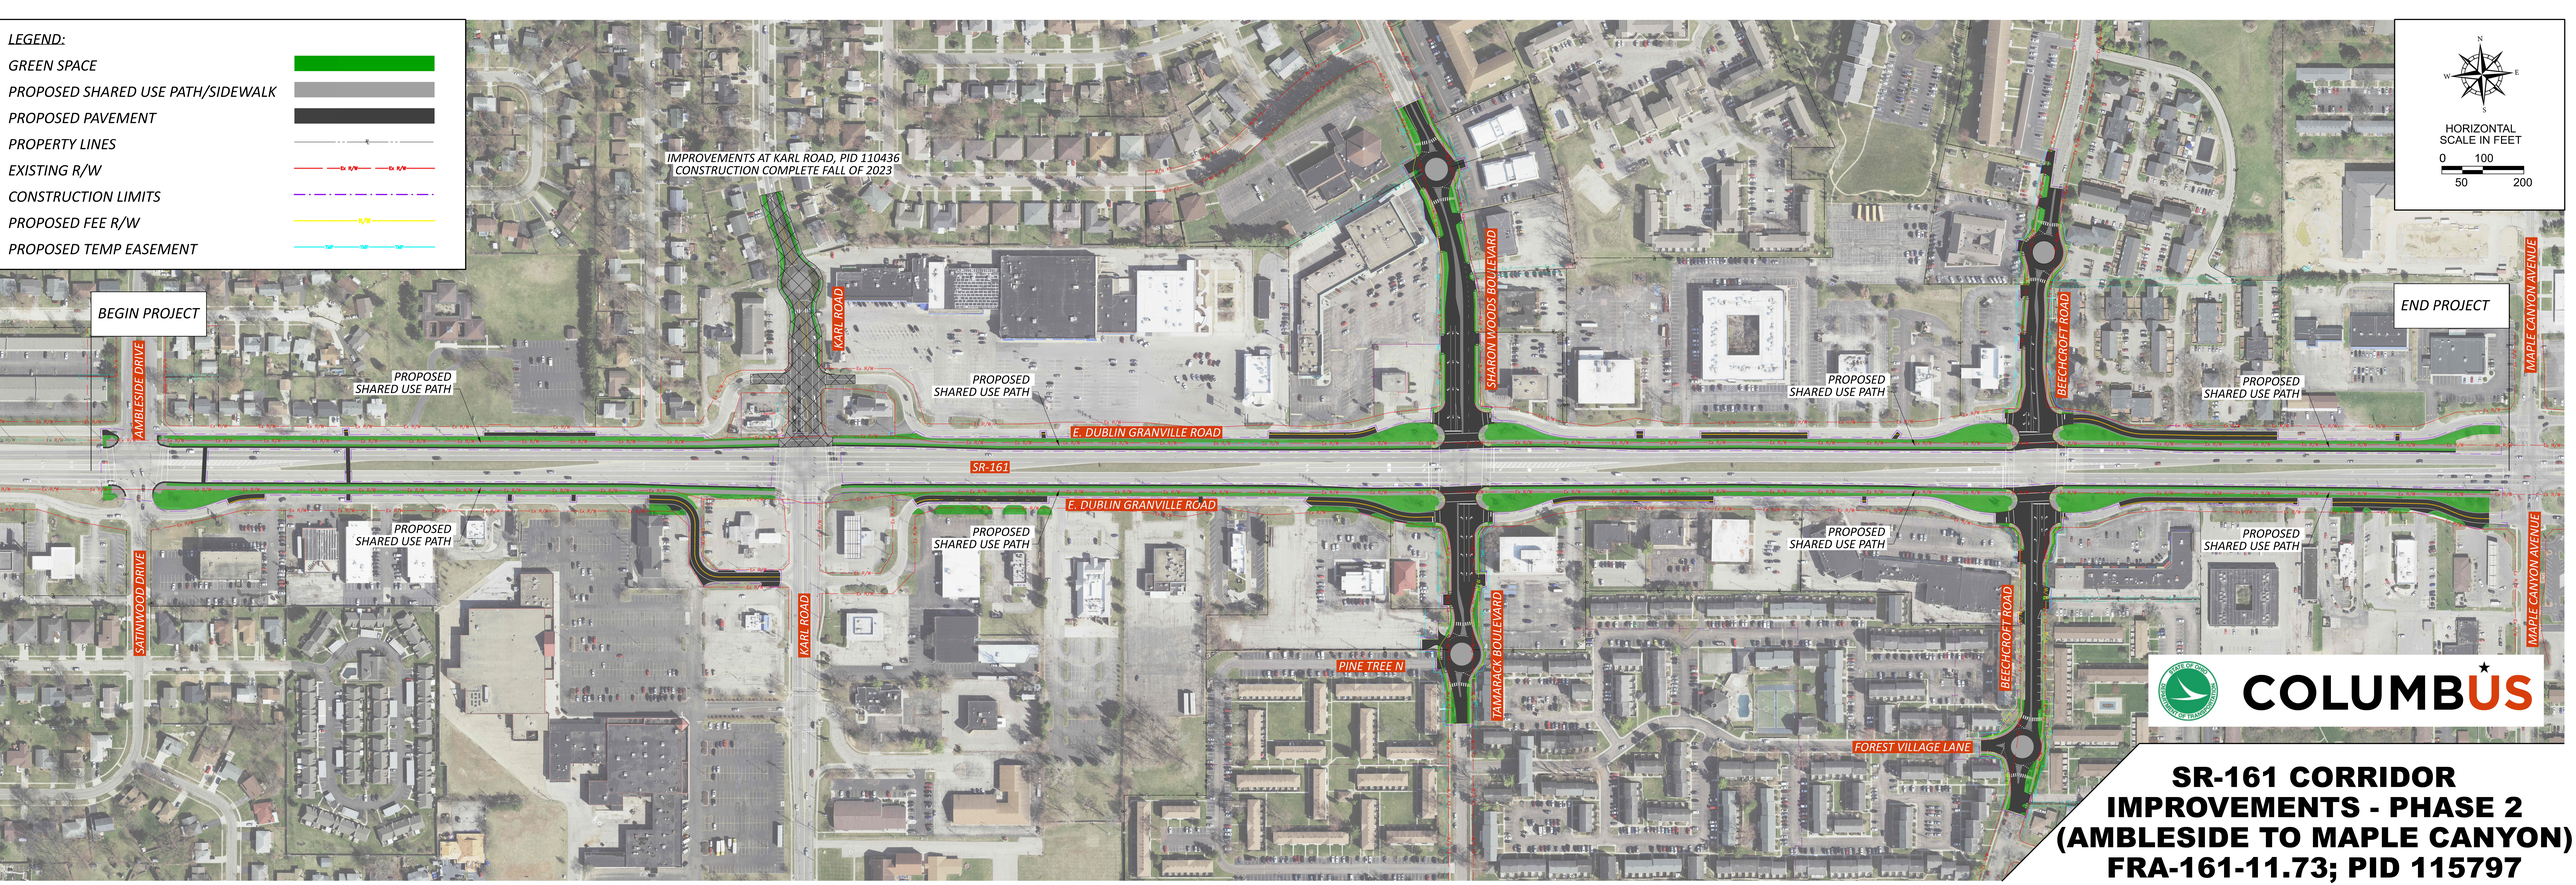
LEGEND:
GREEN SPACE
PROPOSED SHARED USE PATH/SIDEWALK
PROPOSED PAVEMENT
PROPERTY LINES
EXISTING R/W
CONSTRUCTION LIMITS
PROPOSED FEE R/W
PROPOSED TEMP EASEMENT
IMPROVEMENTS AT KARL ROAD, PID 110436
CONSTRUCTION COMPLETE FALL OF 2023
BEGIN PROJECT
END PROJECT
AMBLESIDE DRIVE
SATINWOOD DRIVE
KARL ROAD
SHARON WOODS BOULEVARD
TAMARACK BOULEVARD
BEECHCROFT ROAD
MAPLE CANYON AVENUE
E. DUBLIN GRANVILLE ROAD
SR-161
PINE TREE N
FOREST VILLAGE LANE
PROPOSED SHARED USE PATH
HORIZONTAL SCALE IN FEET
0 100
50 200
COLUMBUS
SR-161 CORRIDOR IMPROVEMENTS - PHASE 2
(AMBLESIDE TO MAPLE CANYON)
FRA-161-11.73; PID 115797