LEGEND:
ATG = Adjust To Grade
DND = Do Not Disturb
SUP = Shared-Use Path
TBR = To Be Removed
TBRBO = To Be Relocated By Others

Green Space
Shared-Use Path/Sidewalk
Splitter Island/Truck Apron
Proposed Pavement

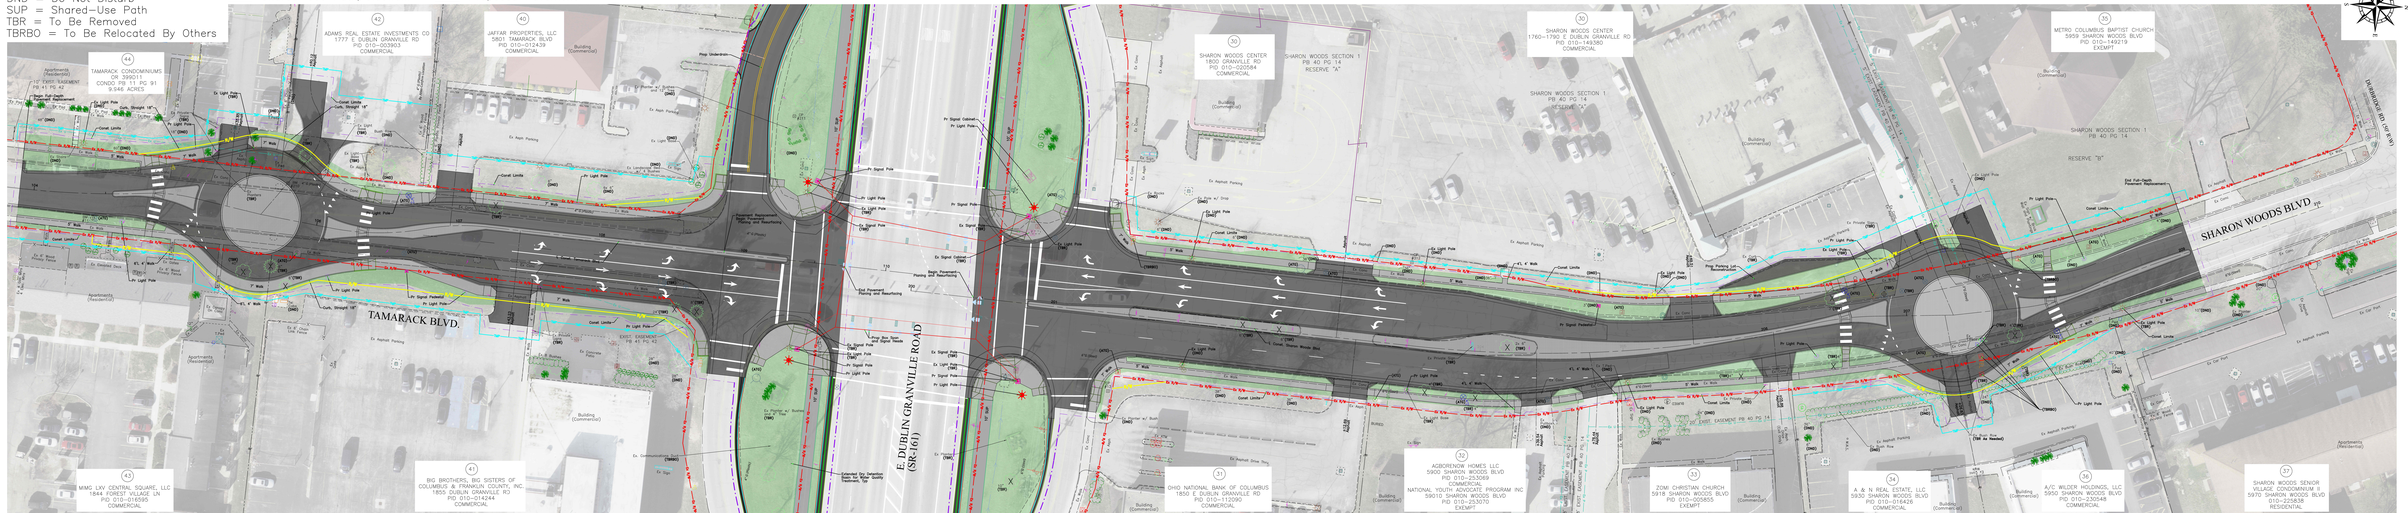

GRAPHIC SCALE
1 INCH = 20 FEET

TAMARACK BLVD. & SHARON WOODS BLVD.
PROPOSED LAYOUT EXHIBIT
IMPROVEMENTS OF SR-161 PHASE 2

SHARON WOODS

IBI

DESIGNED BSS
DRAWN AMP
REVIEWED XXXX-E
DATE P.5 SCALE P.8

MODEL: Not Applicable
DRAWING: PAGE0001.DWG
DATE: 2022-06-21 TIME: 1:35:13 PM USER: phillip.kaminskas
CAD VERSION: AutoCAD 2018 (R18.0) PLOTTED BY: Phillip Kaminskas