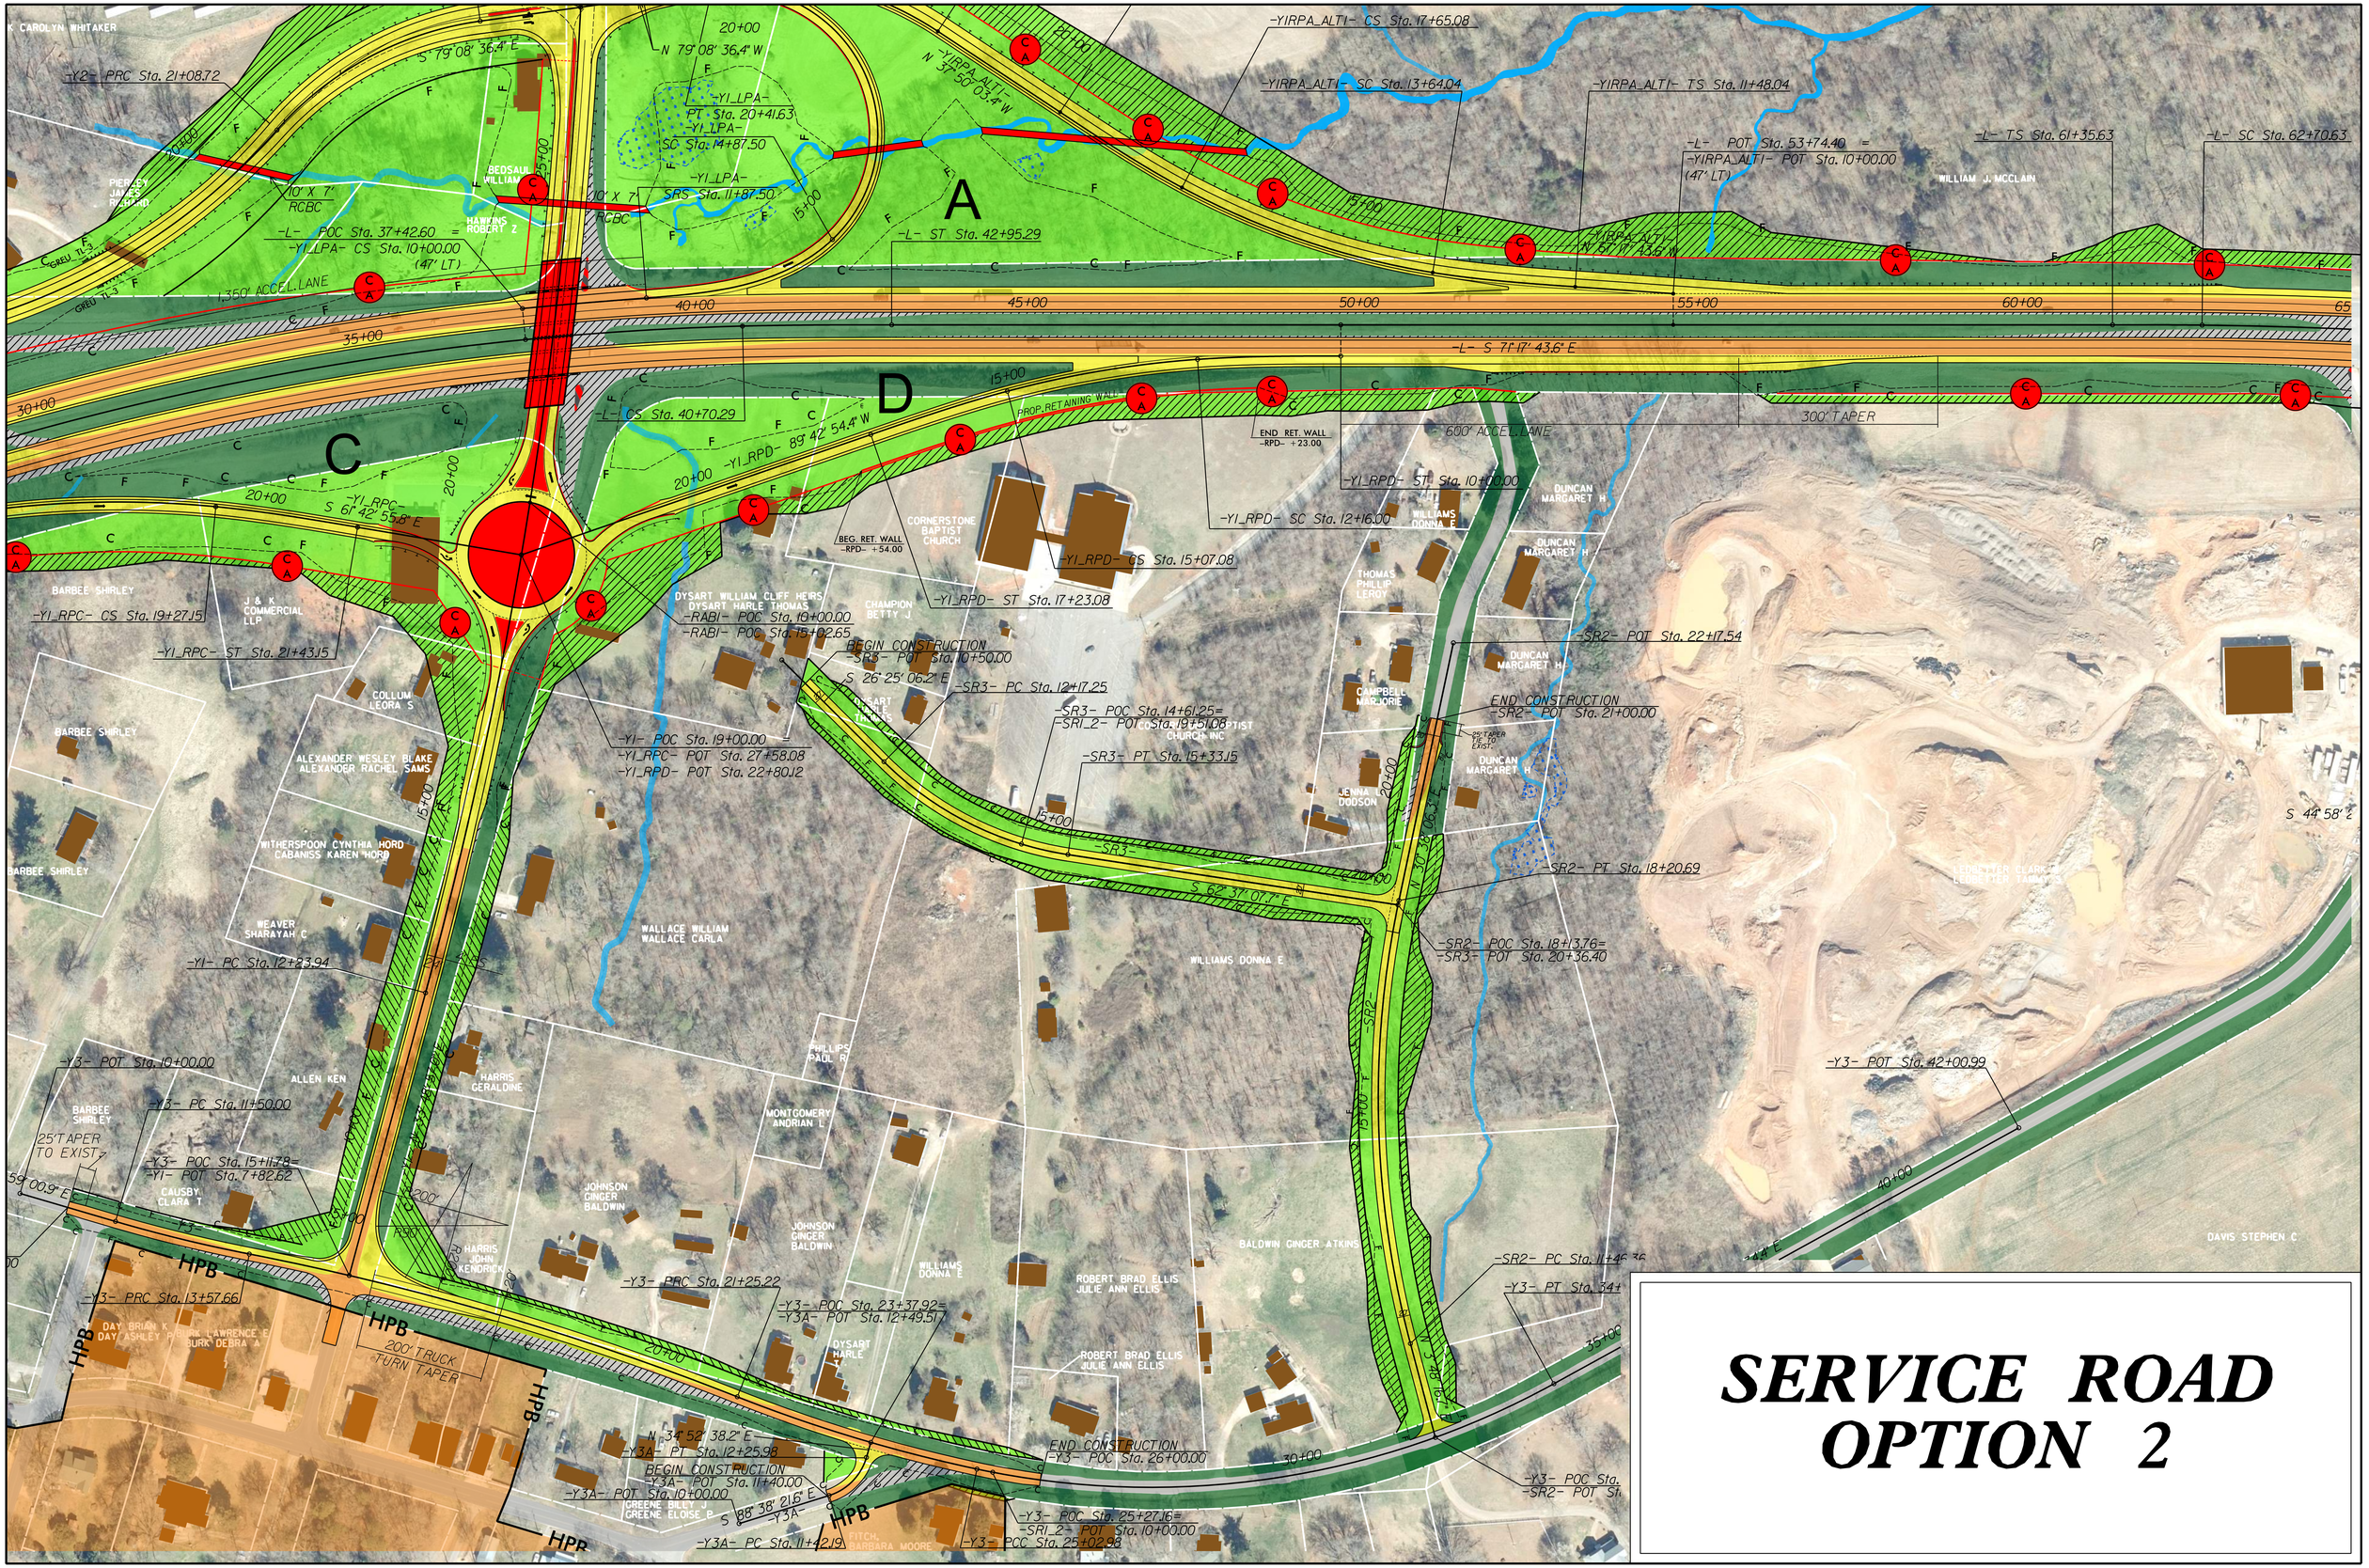

SERVICE ROAD OPTION 2