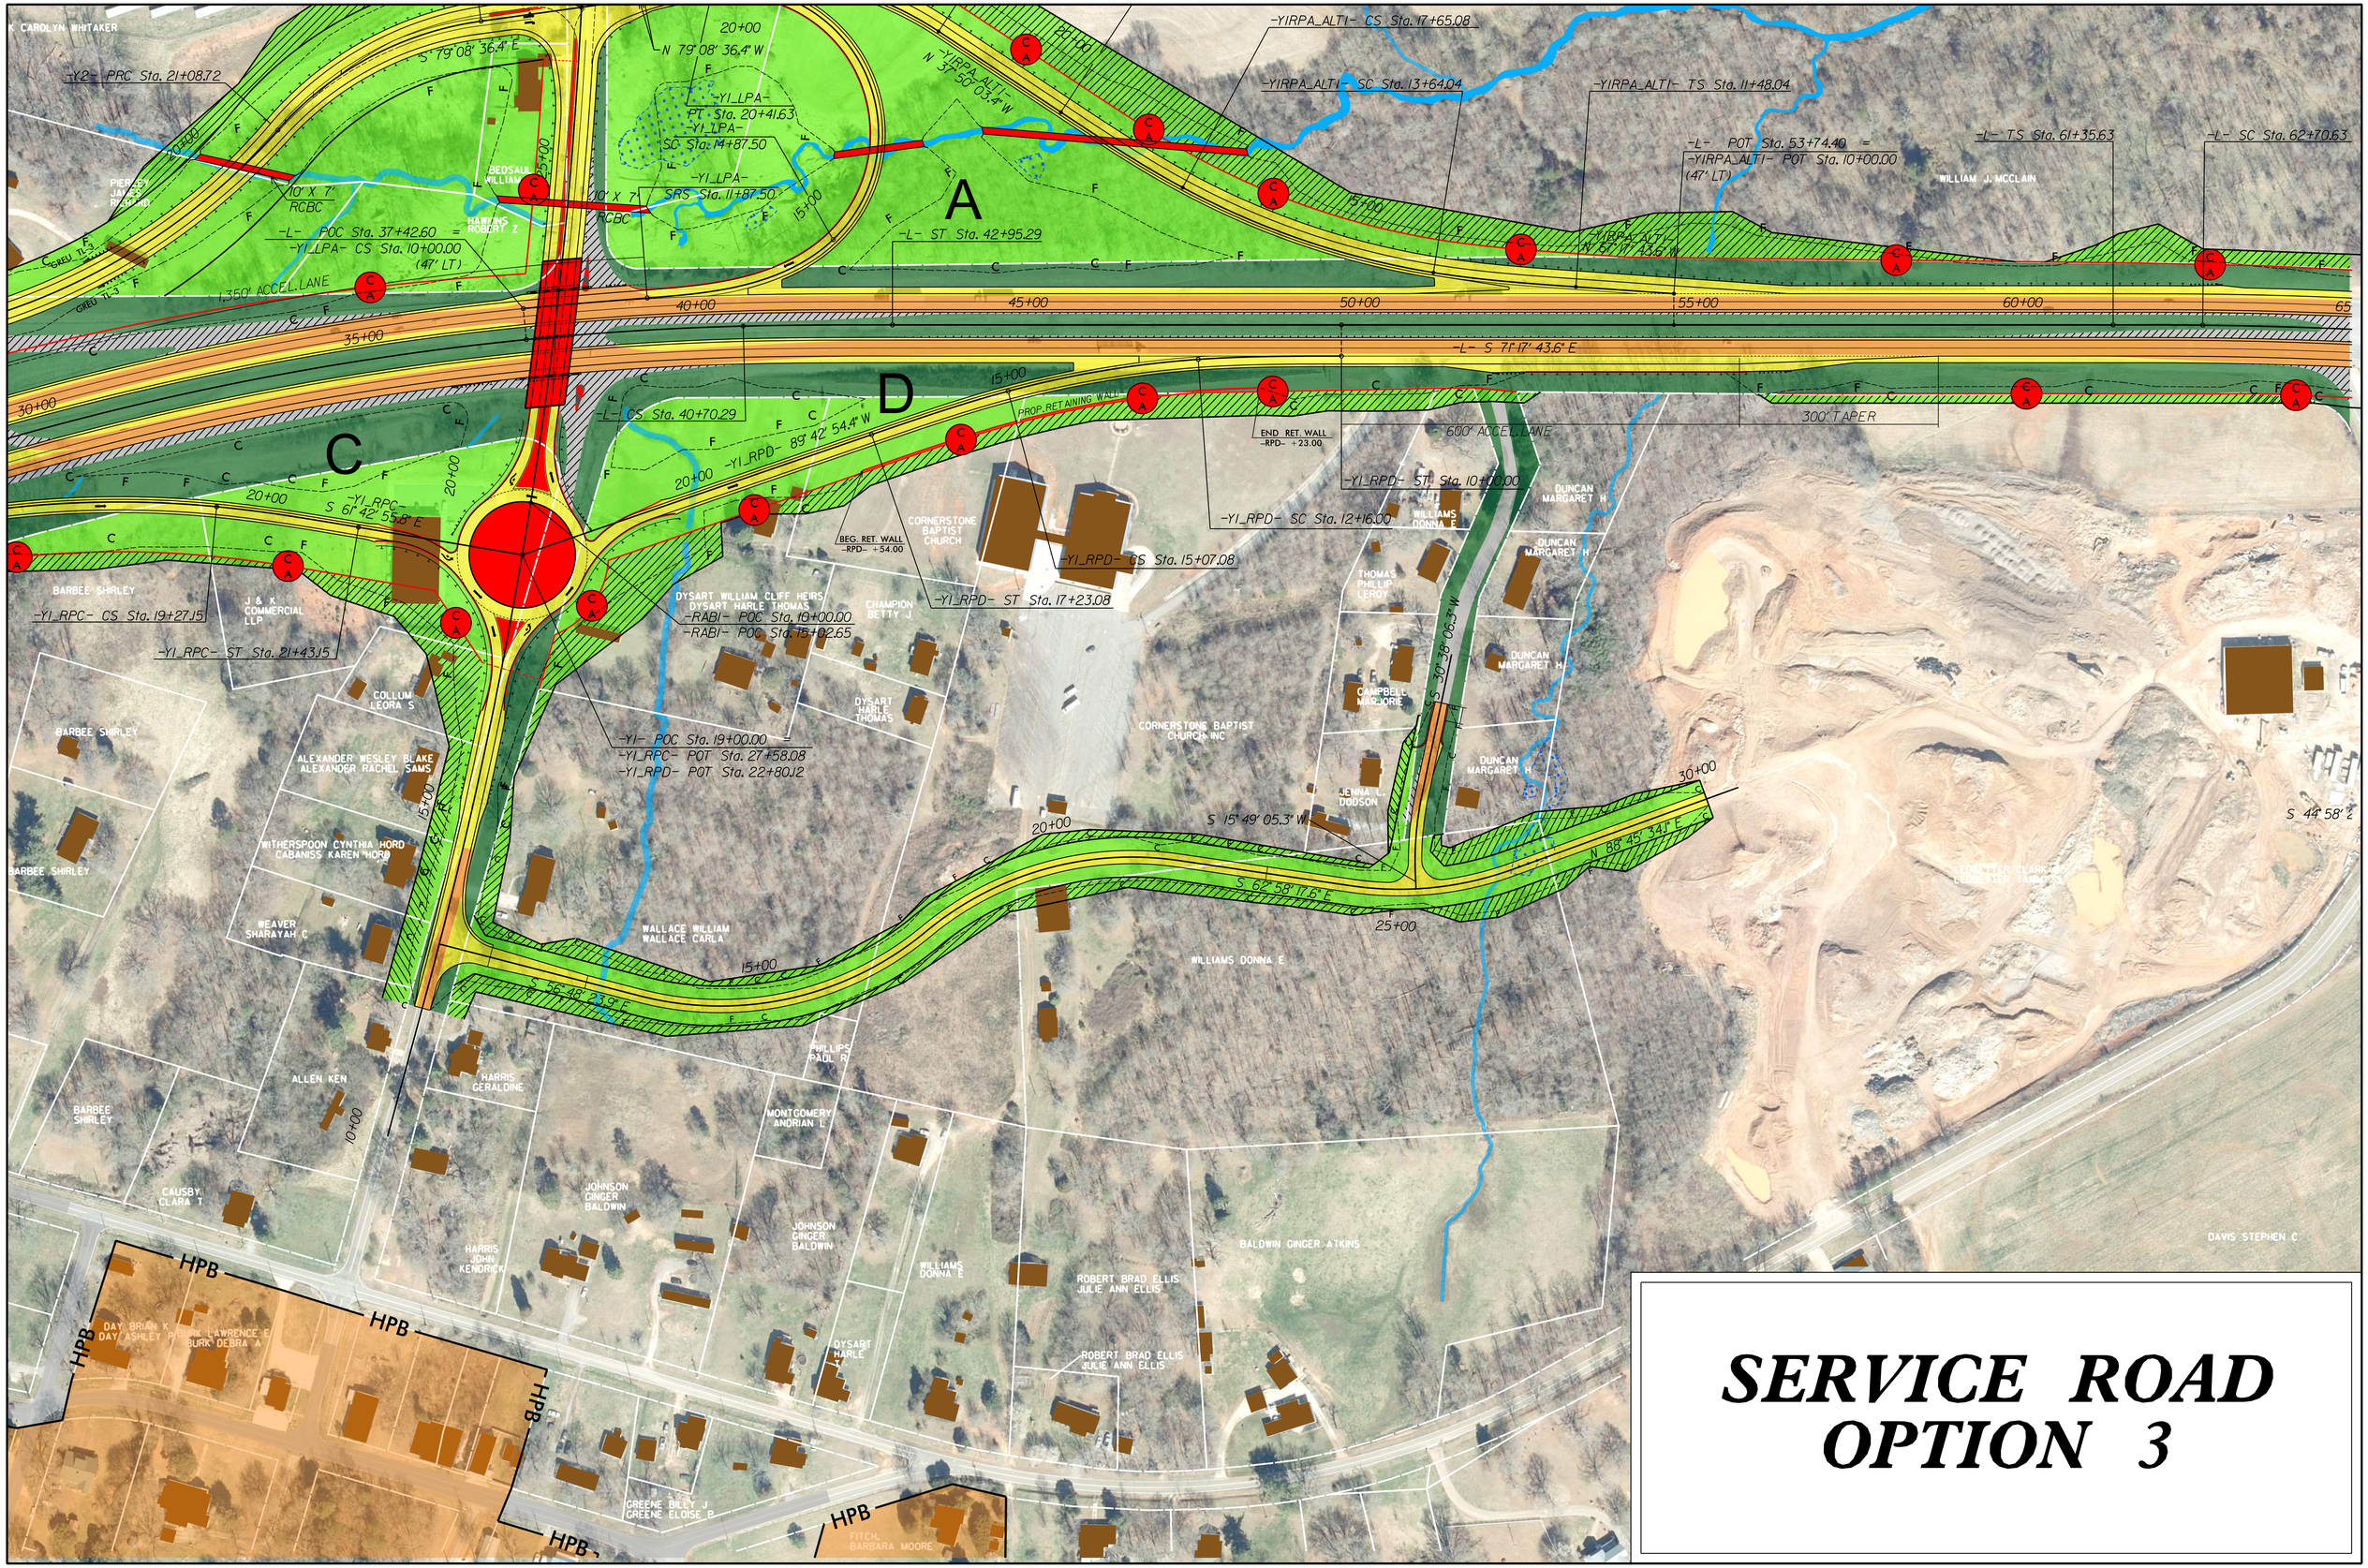

SERVICE ROAD OPTION 3