PUBLIC MEETING MAP
PROJECT P-5748
WBS #: 48336.1.1
UNION COUNTY
HELMS ROAD GRADE SEPARATION AND SIDING EXTENSION
ALTERNATIVE 1A

OCTOBER 2020

100' 0' 100' 200'
50'
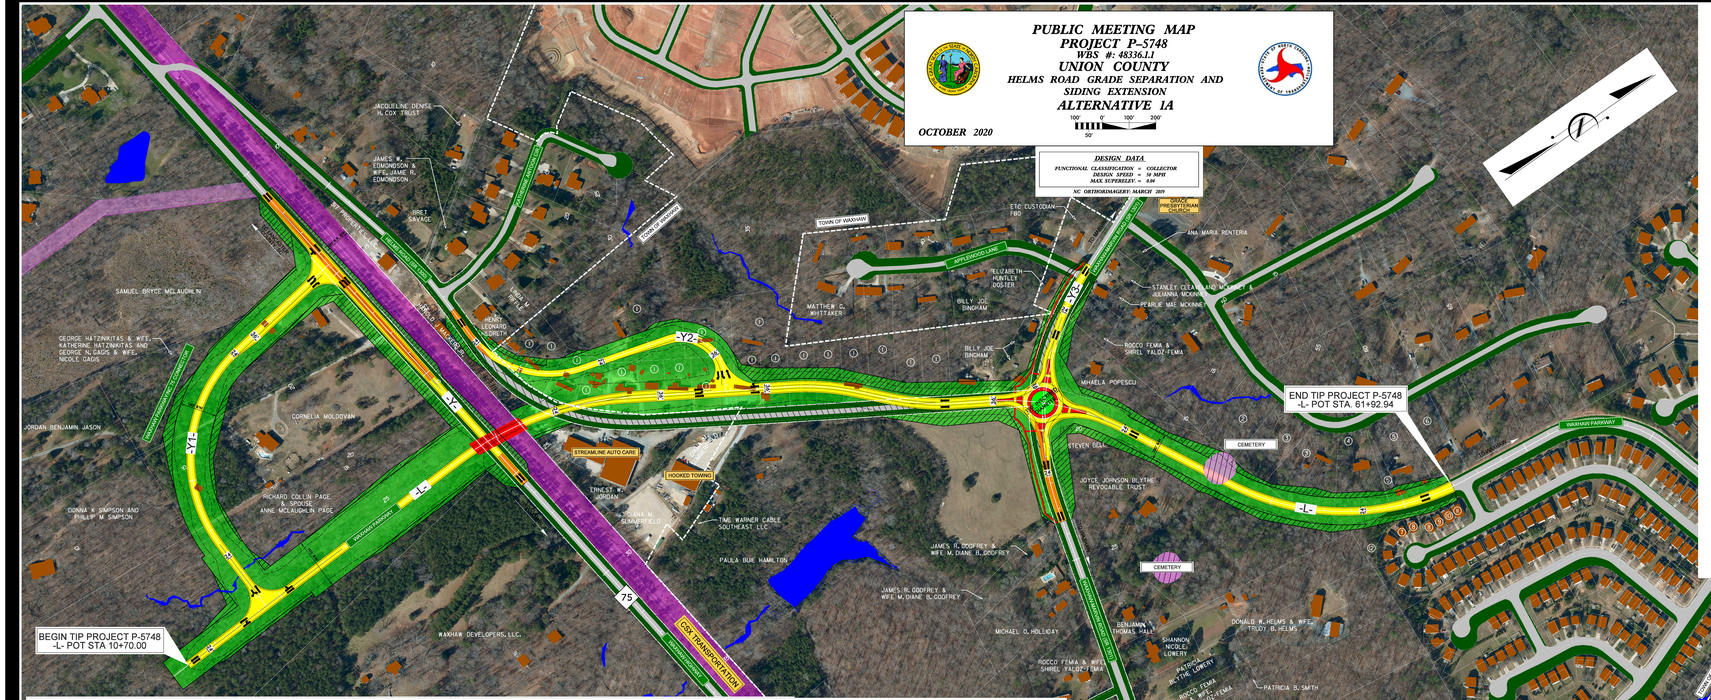
DESIGN DATA
FUNCTIONAL CLASSIFICATION = COLLECTOR
DESIGN SPEED = 30 MPH
MAX. SUPERELEV. = 0.06
NC ORTHOIMAGERY: MARCH 2019